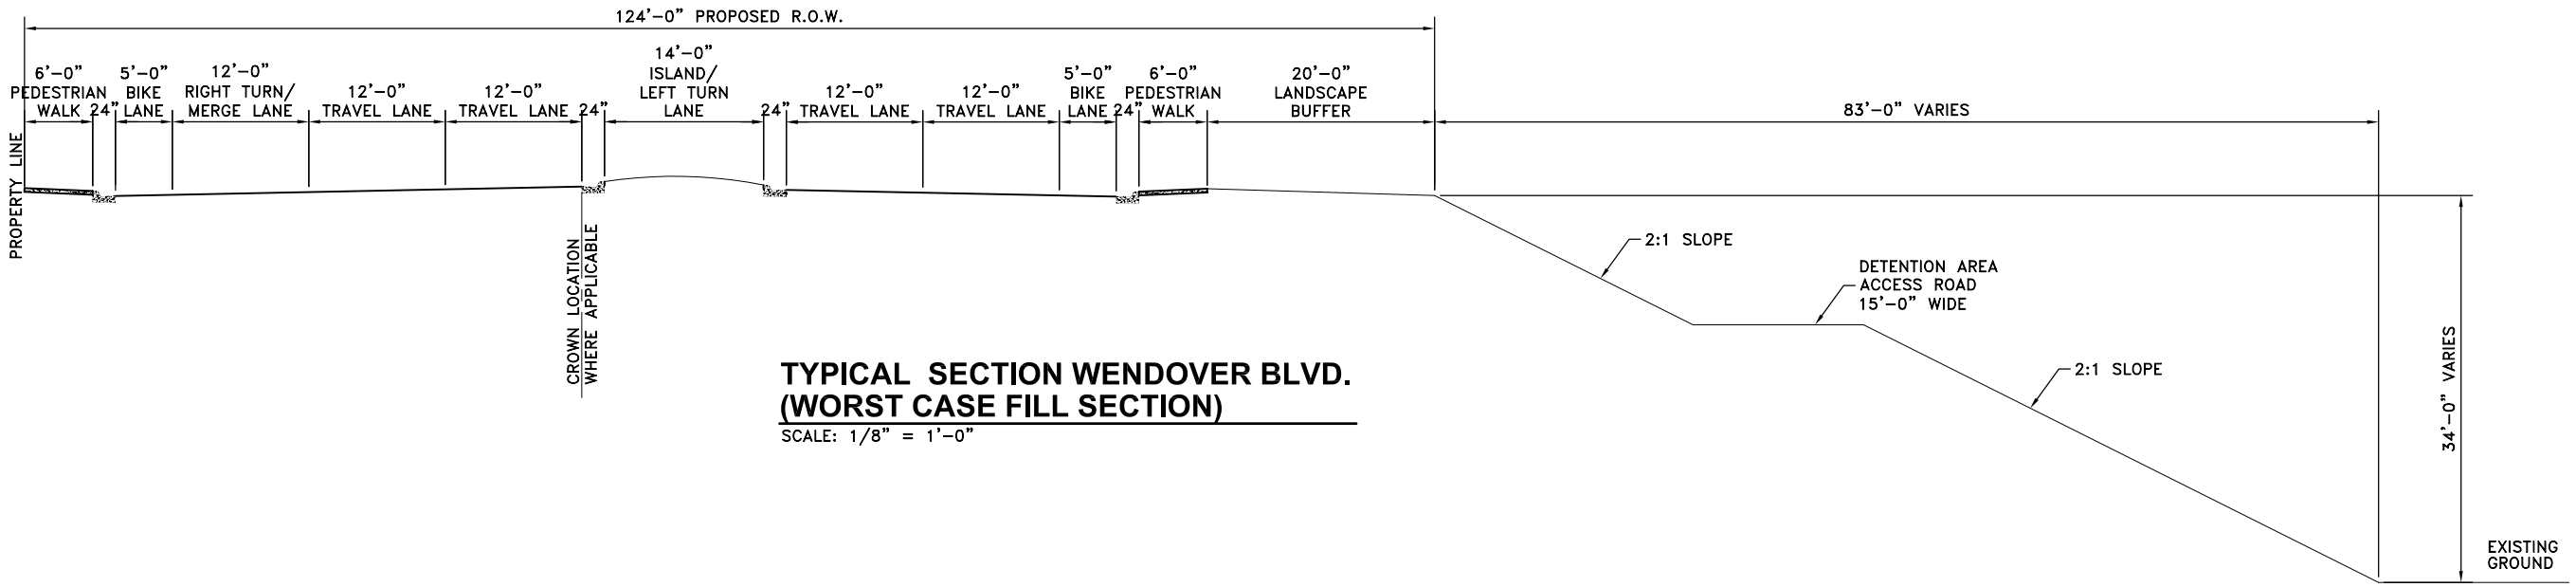

TYPICAL SECTION WENDOVER BLVD.
(WORST CASE FILL SECTION)
SCALE: 1/8" = 1'-0"

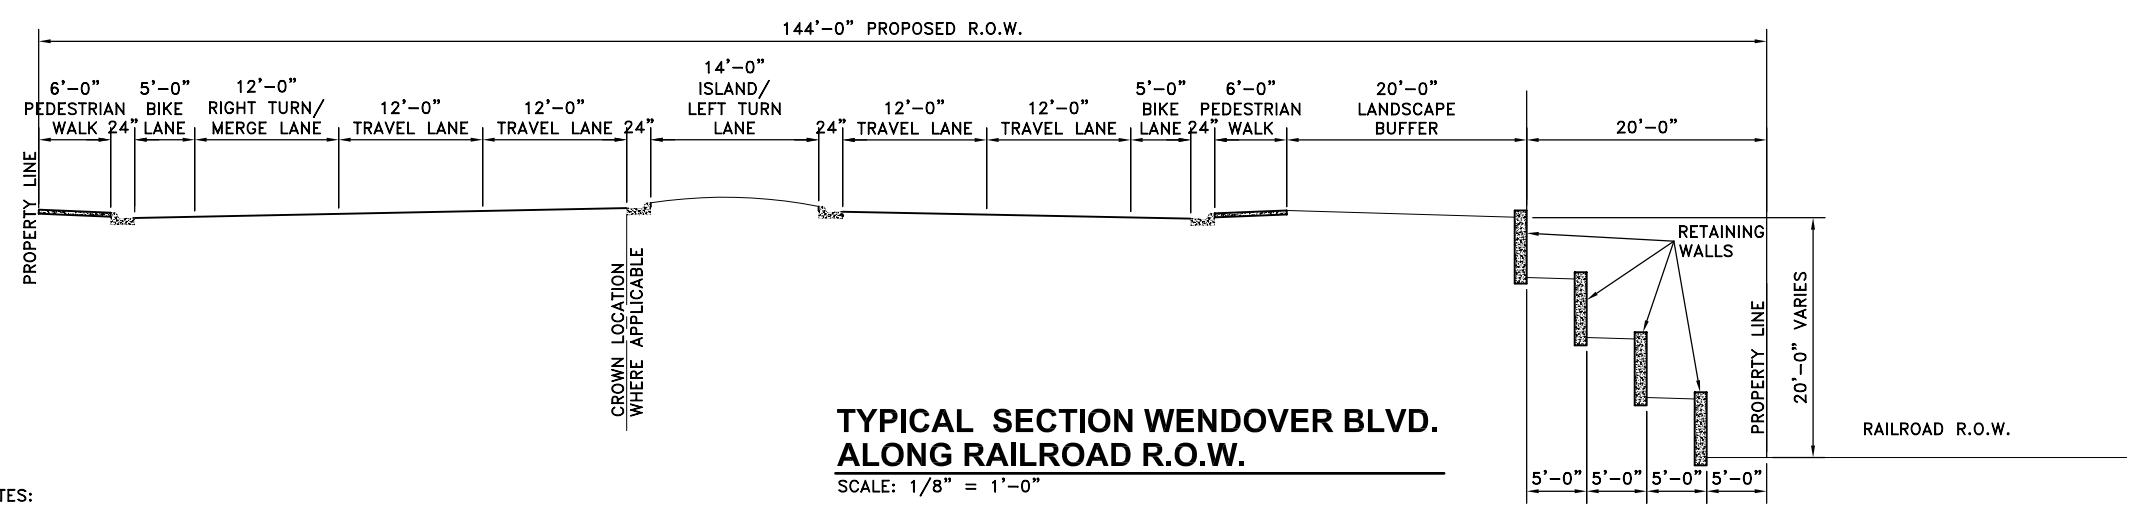

TYPICAL SECTION WENDOVER BLVD.
ALONG RAILROAD R.O.W.
SCALE: 1/8" = 1'-0"

GENERAL NOTES:
1. CROSS SLOPE ON PAVEMENT VARIES DUE TO SUPER ELEVATION ON HORIZONTAL CURVES. SUPER ELEVATION SLOPE MAX. 2%
2. MIN. HORZ. RADIUS AT EDGE OF PAVEMENT 500'

NO.	DATE	DESIGN	DRAWN	CHECKED
0	3-27-07	SGS	SGS	CGN

ORIGINAL
REVISIONS

CITY OF WEST WENDOVER
WENDOVER BOULEVARD RELOCATION
TYPICAL CONCEPTUAL CROSS SECTIONS

AQUA ENGINEERING, INC.
533 W. 2600 S., SUITE 275 BOUNTIFUL, UT 84010
PHONE (801) 299-1327 FAX (801) 299-0153

0 1/2 1
DRAWING IS NOT TO SCALE IF BAR DOES NOT MEASURE 1"

SHEET
C-2

KE 03/05/2007 W:\Wendover\Special Projects\City Hall Complex\1drawings\x-sections.dwg